
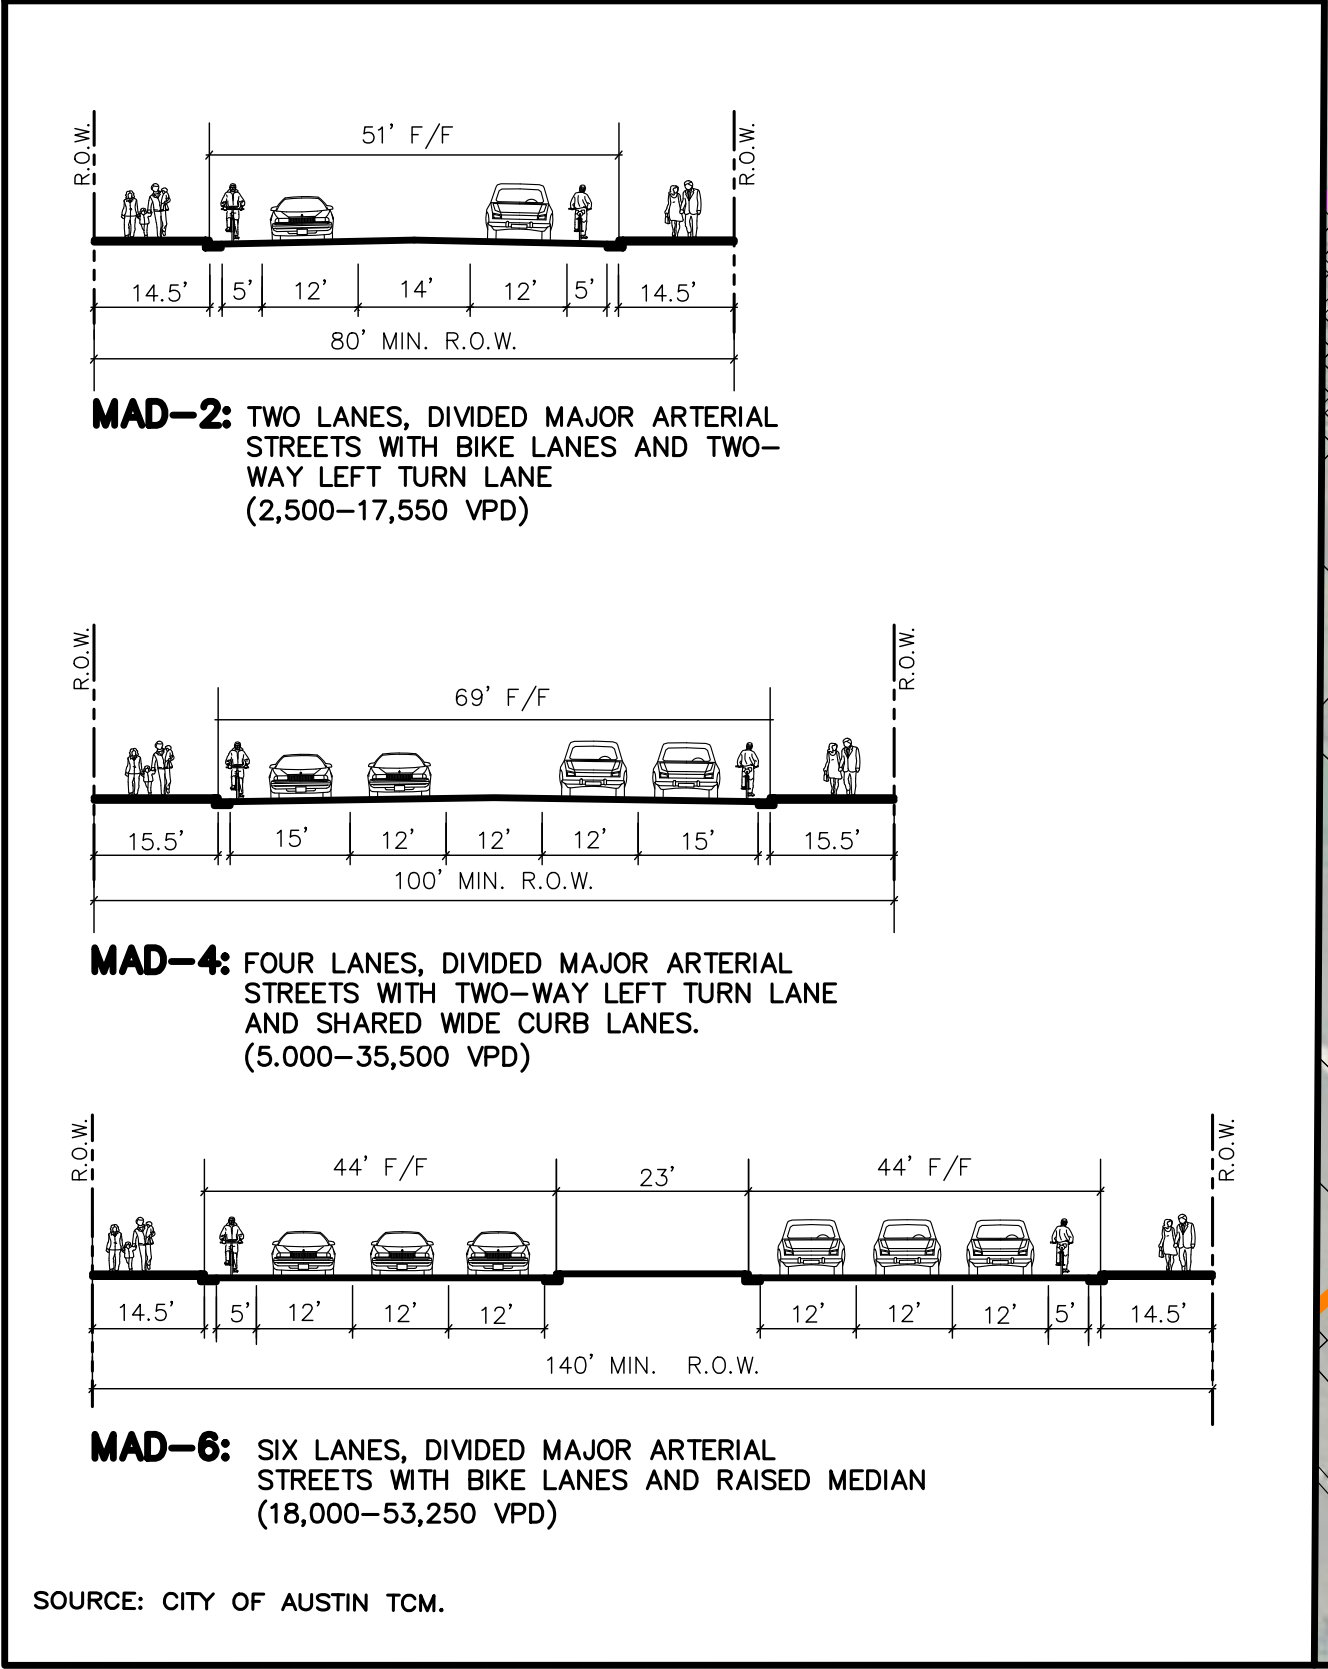


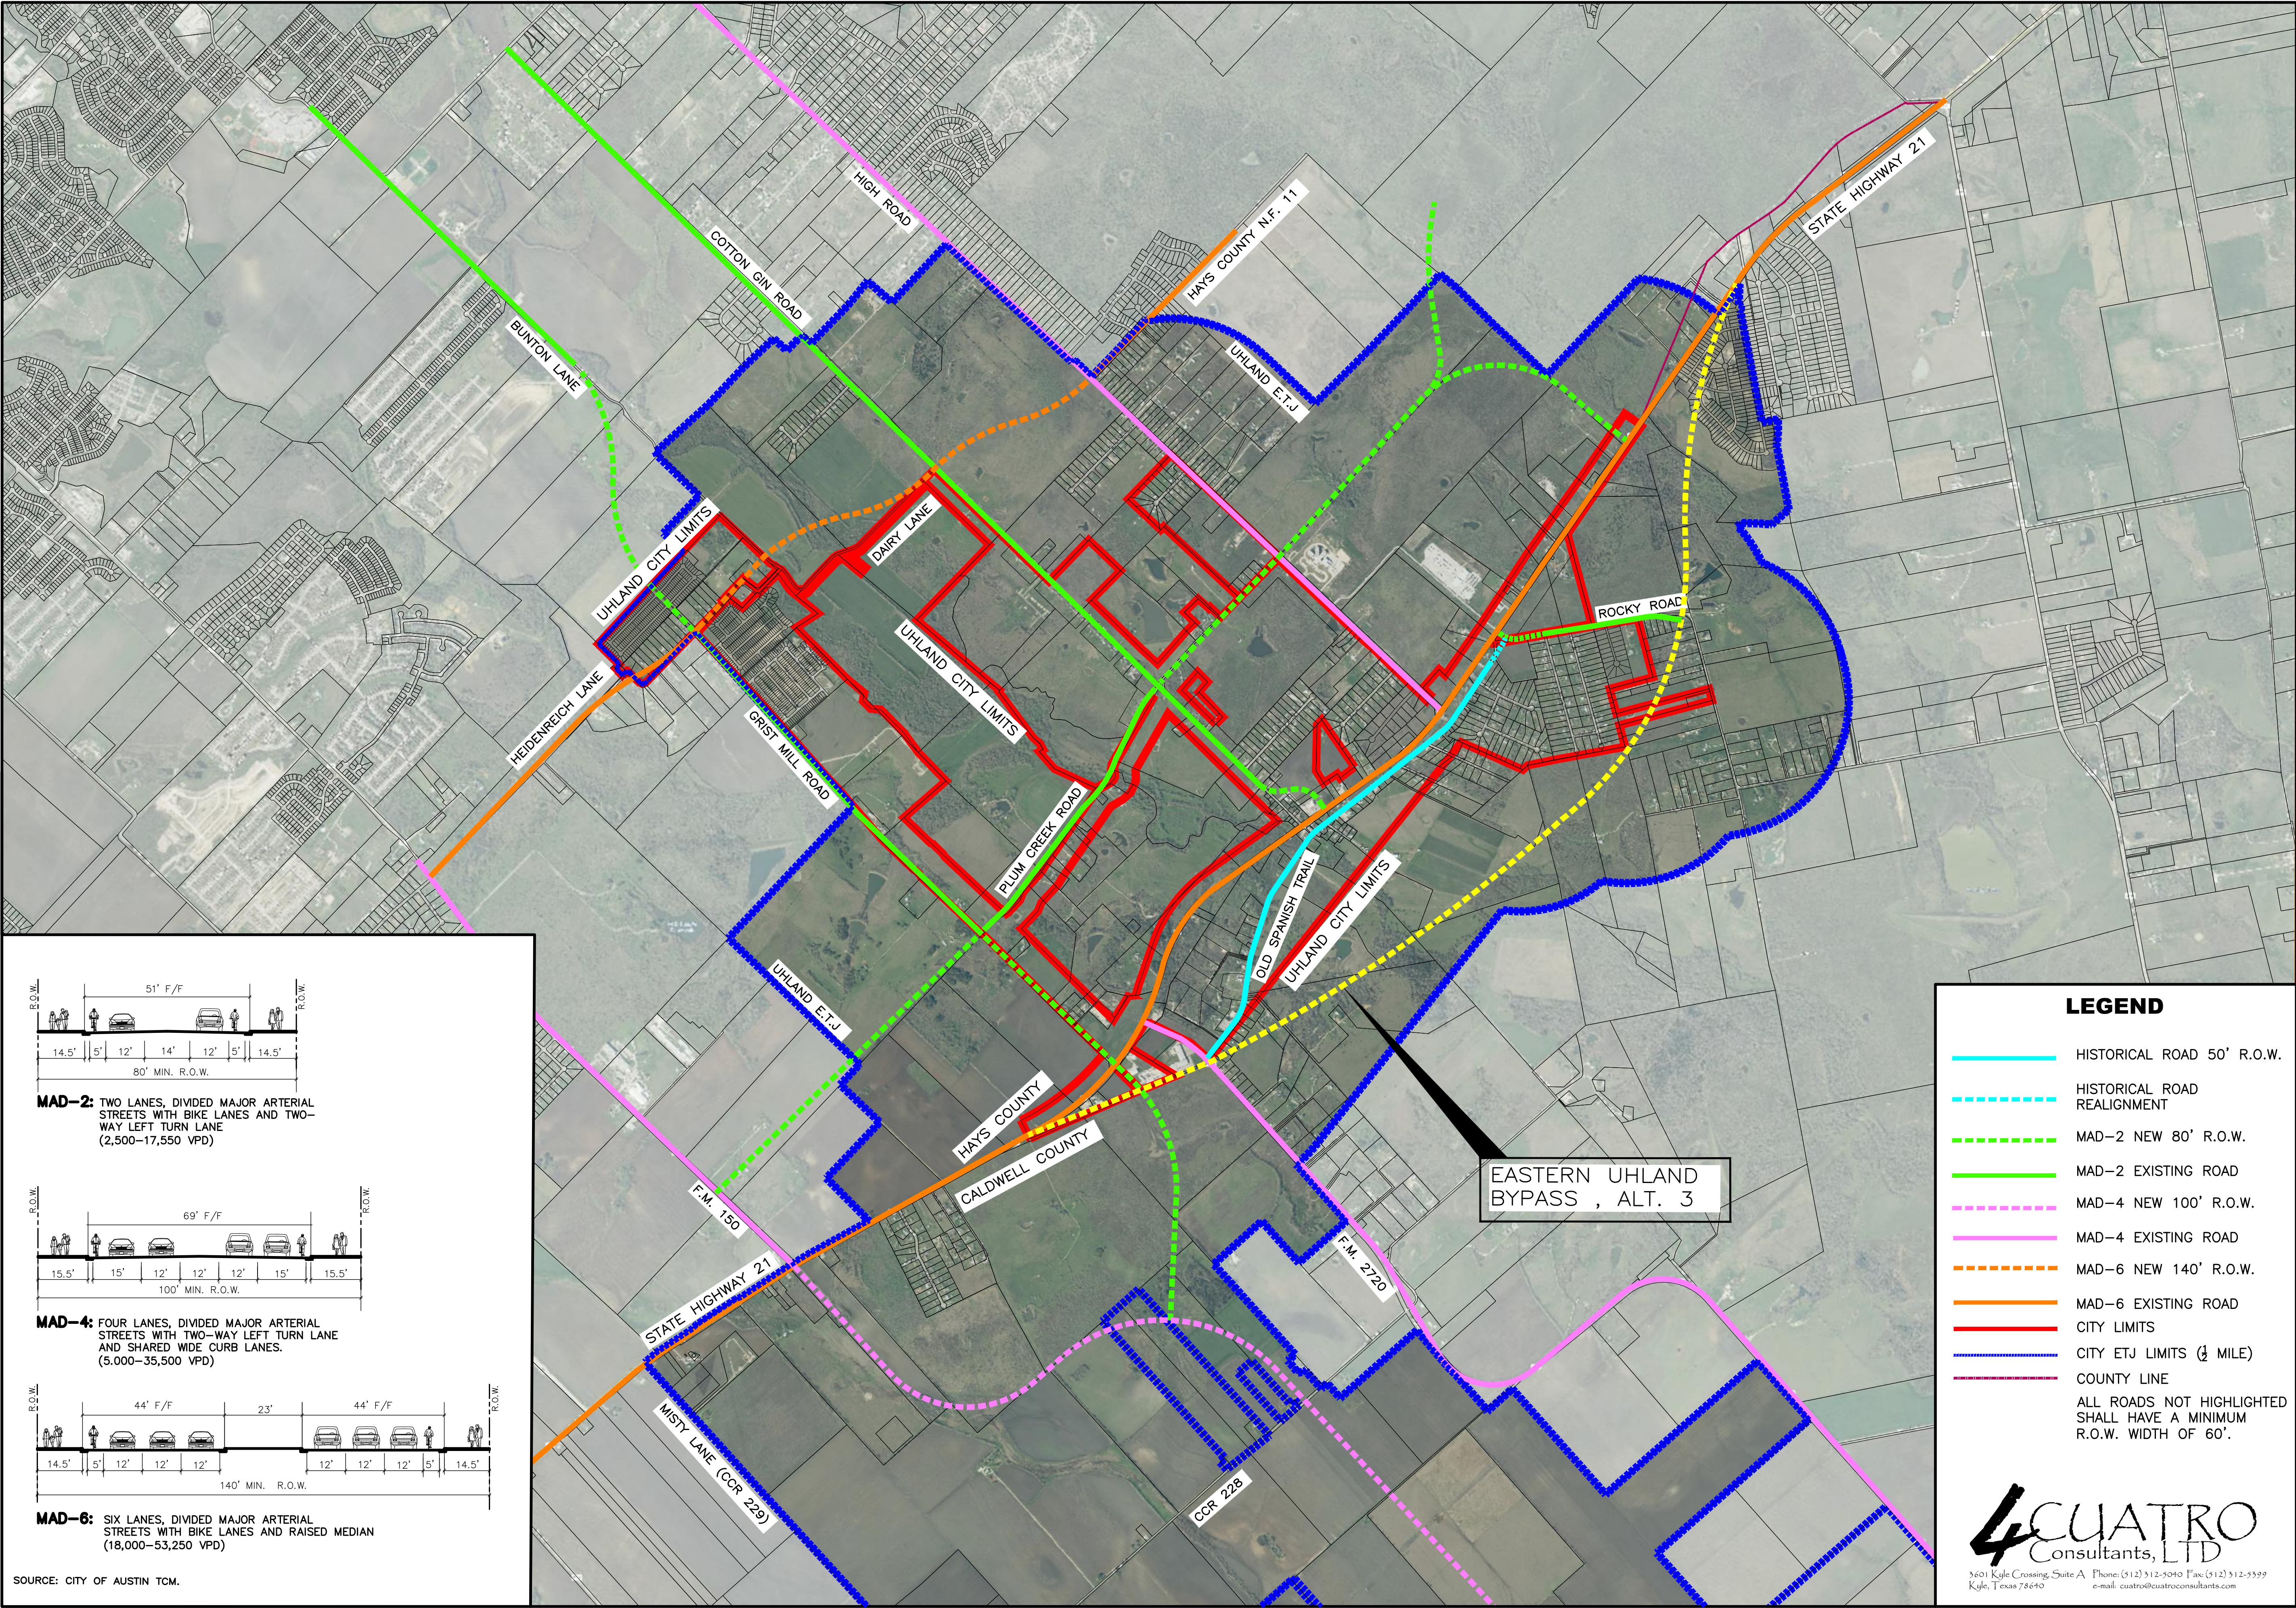

LEGEND

- HISTORICAL ROAD 50' R.O.W.
- HISTORICAL ROAD REALIGNMENT
- MAD-2 NEW 80' R.O.W.
- MAD-2 EXISTING ROAD
- MAD-4 NEW 100' R.O.W.
- MAD-4 EXISTING ROAD
- MAD-6 NEW 140' R.O.W.
- MAD-6 EXISTING ROAD
- CITY LIMITS
- CITY ETJ LIMITS (1/4 MILE)
- COUNTY LINE
- ALL ROADS NOT HIGHLIGHTED SHALL HAVE A MINIMUM R.O.W. WIDTH OF 60'.

3601 Kyle Crossing, Suite A | Phone: (512) 312-5040 | Fax: (512) 312-5399
Kyle, Texas 78640 | e-mail: cuatro@cuatroconsultants.com

CITY OF UHLUND
STATE OF TEXAS

0' 1,500'
SCALE 1"=1,500'

TRANSPORTATION MASTER PLAN

CITY OF UHLUND
HAYS/CALDWELL COUNTY, TEXAS

ADDRESS:

CITY OF UHLUND
15 NORTH OLD SPANISH TRAIL
UHLUND, TEXAS 78640

DATE: APRIL 30, 2021

DRAWING'S NAME: MASTER TRANS. PLAN

DESIGN:	CDE	CHECKED:	HE Jr.
DRAWN:	CDE	APPROVED:	